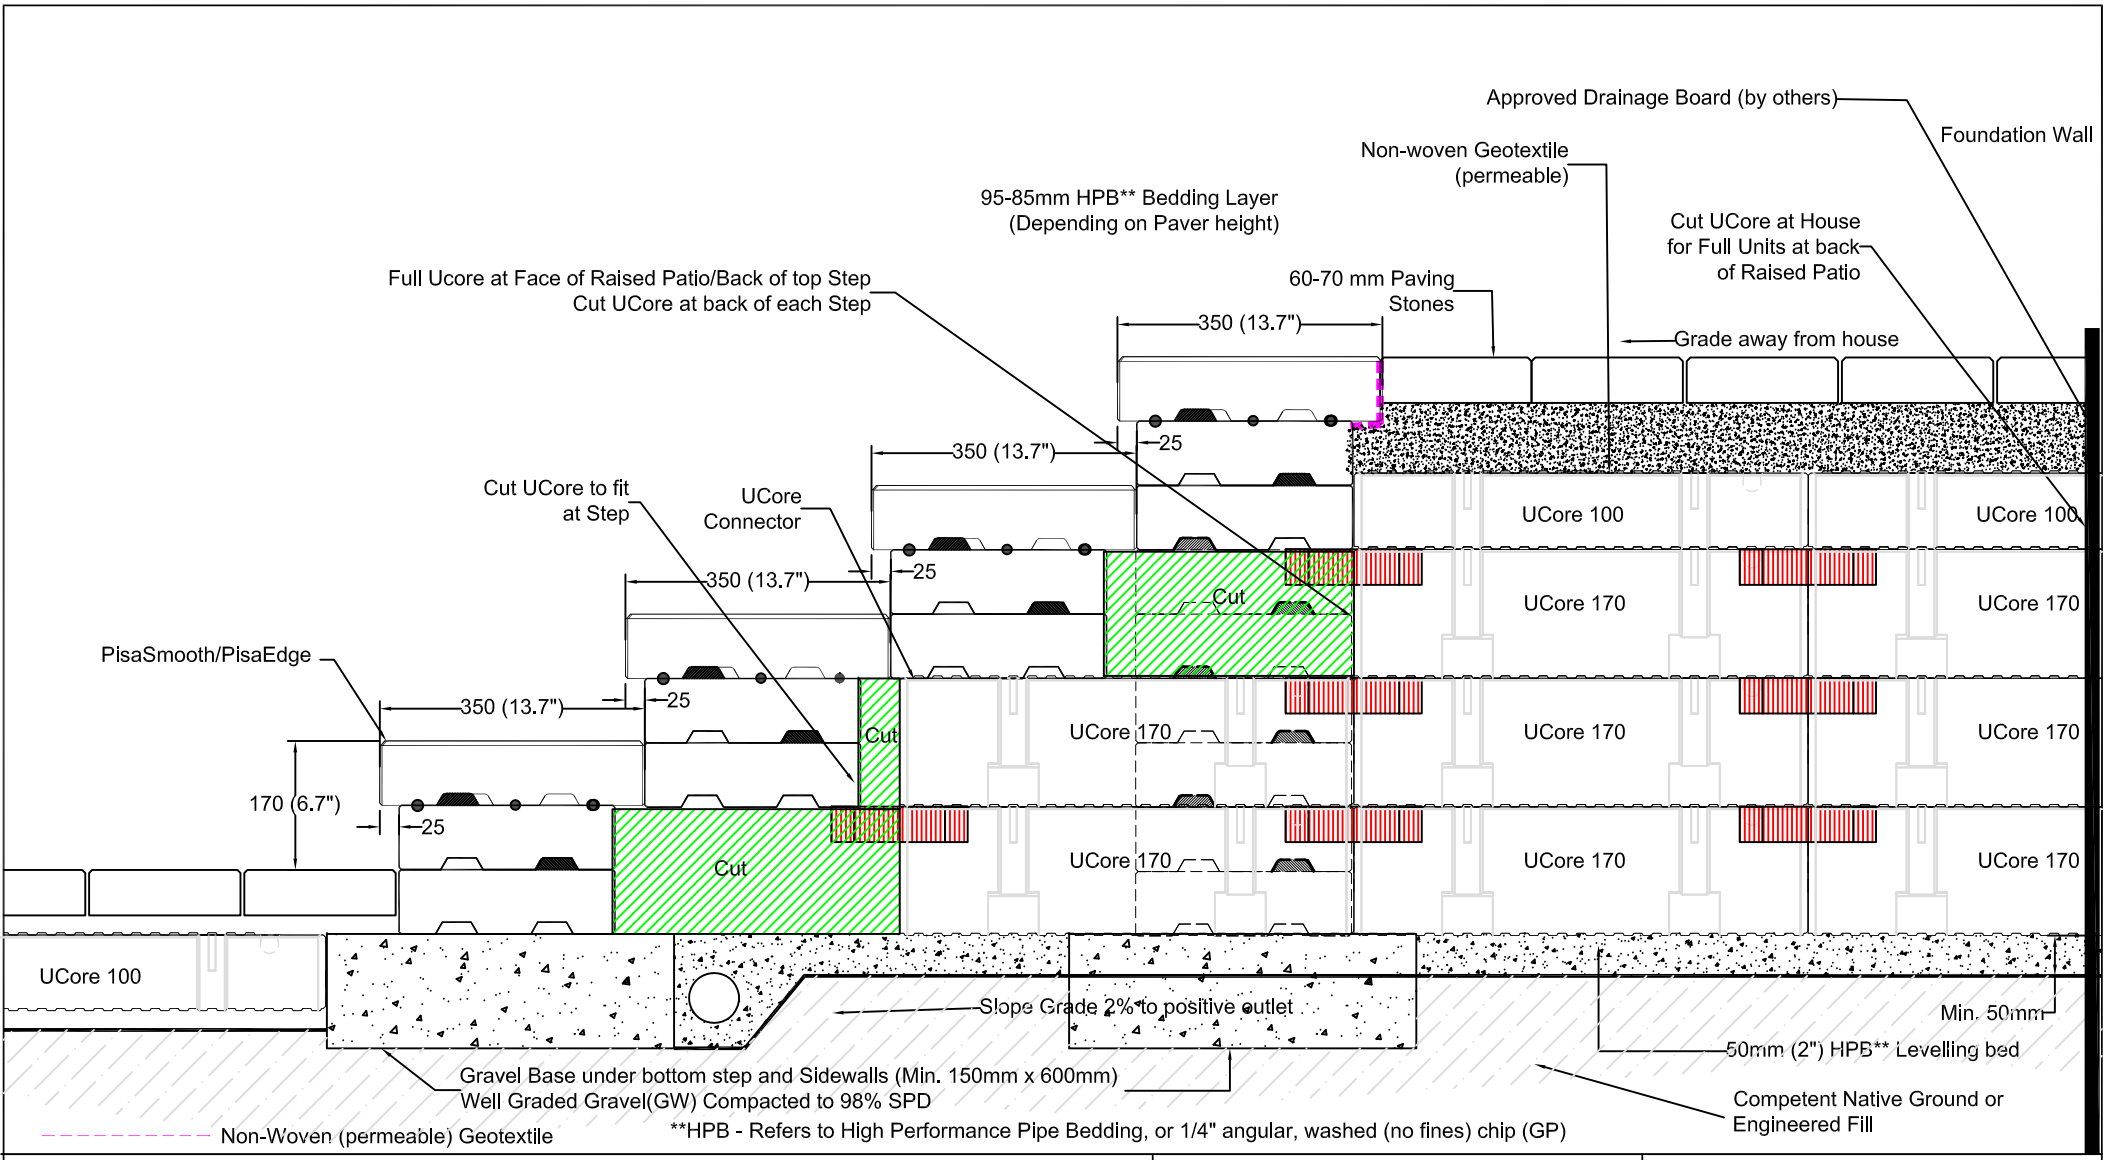

UNILOCK® PAVERS & WALLS

www.unilock.com

RisiStone® retaining wall systems

www.risistone.com

©2018 Risi Stone Systems

PisaSmooth +PisaEdge UCore Step Detail

UCPSDET001.DWG