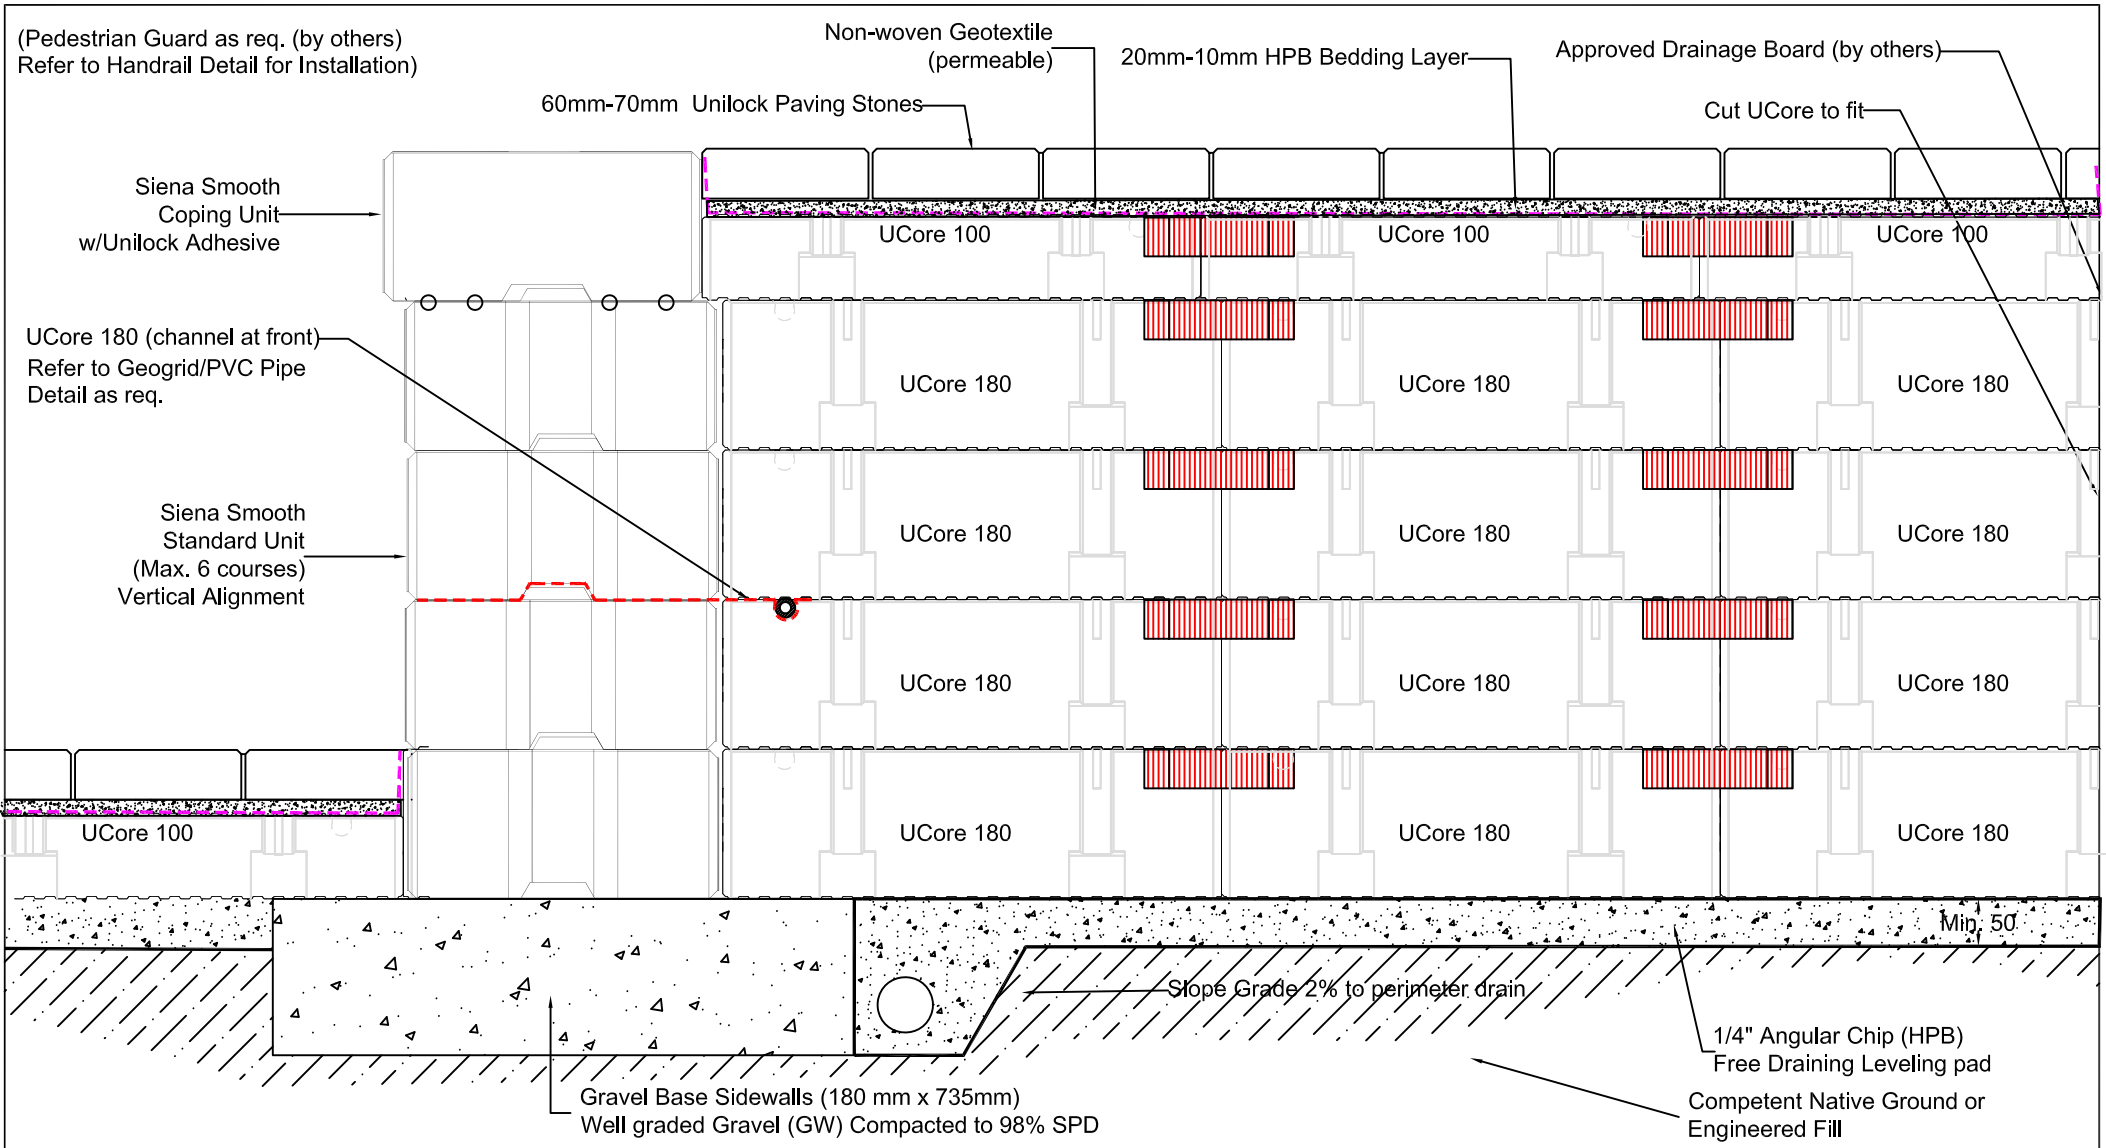

UNILOCK®
PAVERS & WALLS

www.unilock.com

RisiStone®
retaining wall systems

www.risistone.com

©2018 Risi Stone Systems

SienaSmooth + UCore Raised Patio

UCSMDET002.DWG