Hote: For UCara Panels all UCore must be 2.0 lb (HD)

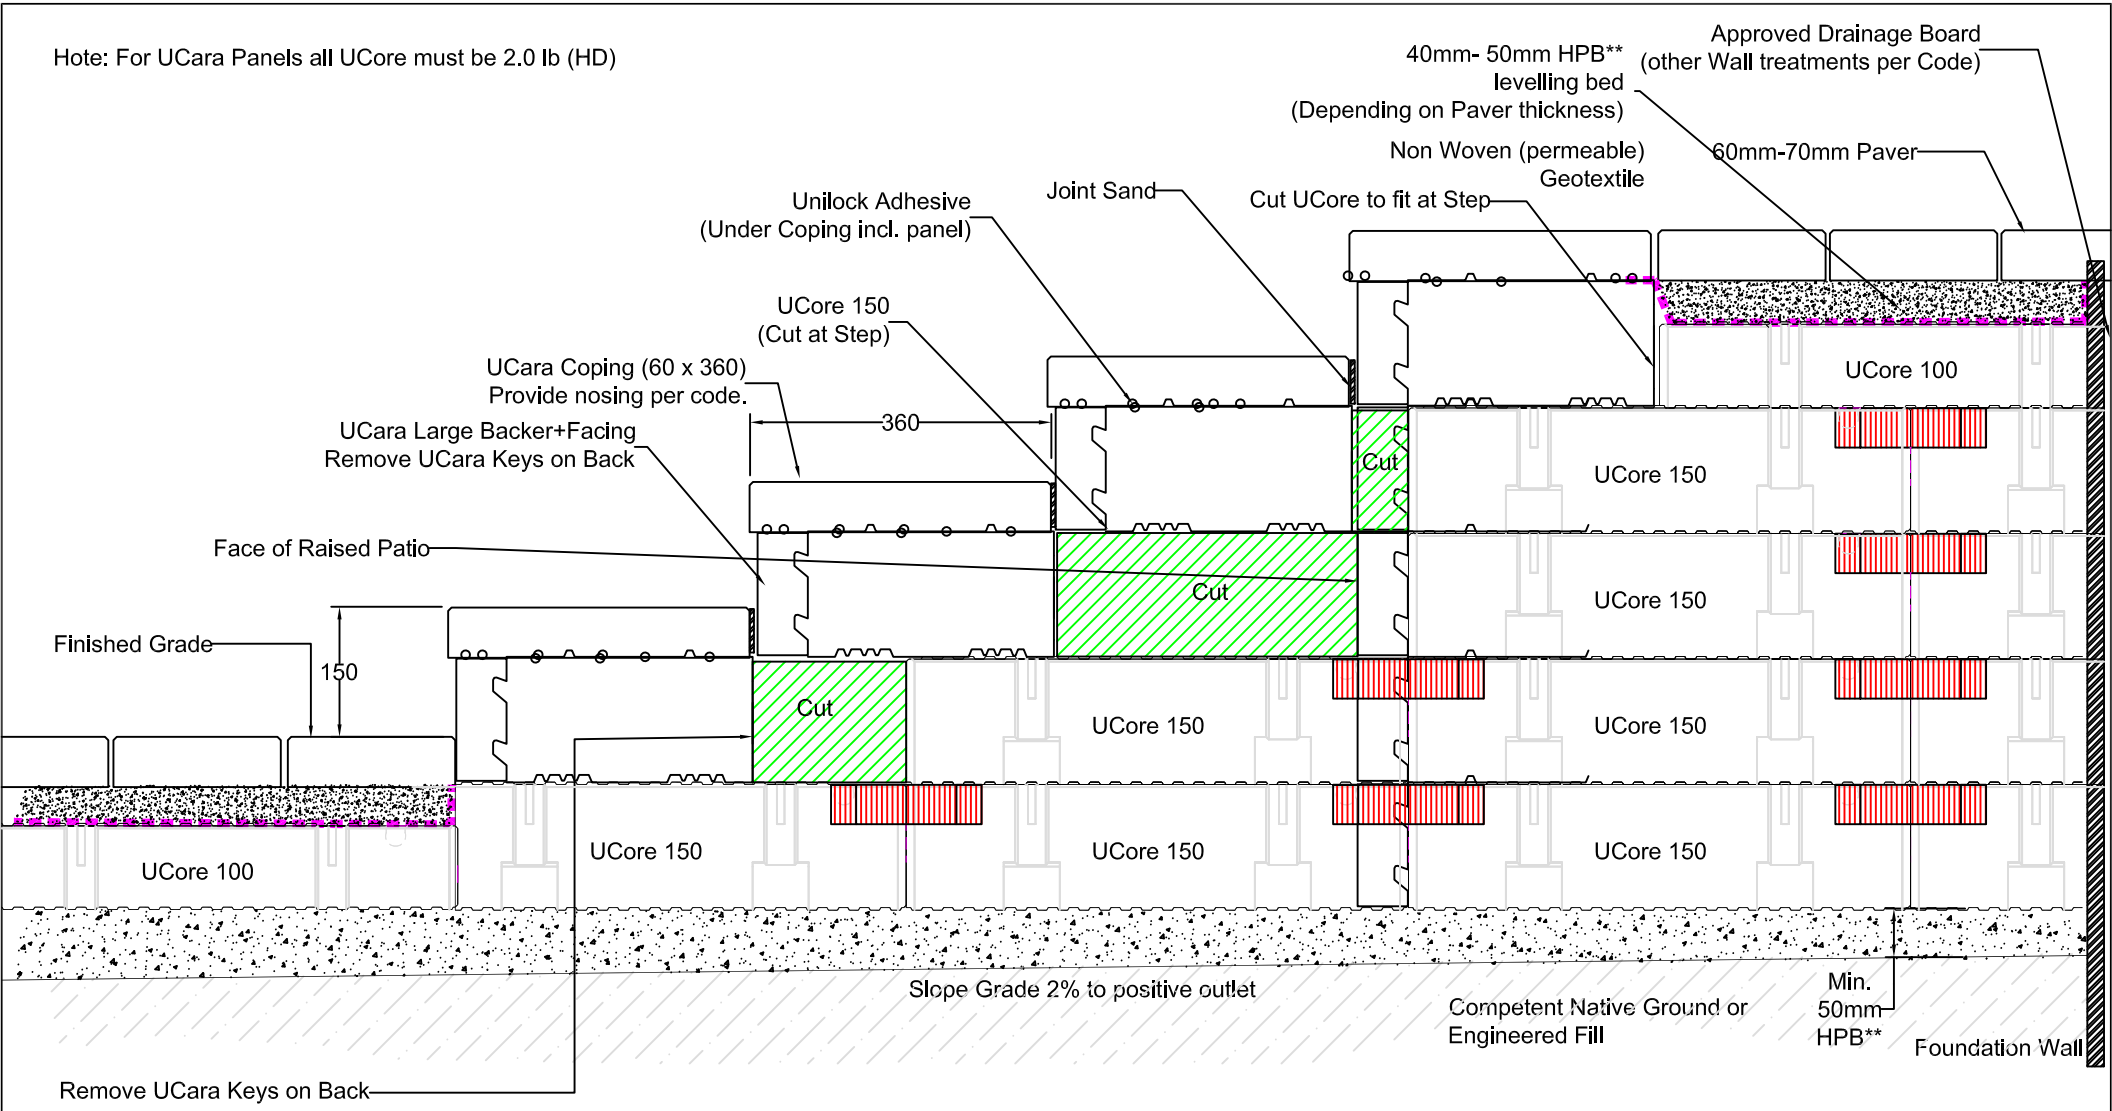

Non-Woven (permeable) Geotextile

**HPB - Refers to High Performance Pipe Bedding, or 1/4" angular, washed (no fines) chip (GP)

UNILOCK® PAVERS & WALLS

RisiStone® retaining wall systems

www.risistone.com

©2018 RIsI Stone Systems

UCara + UCore 150

Step Detail

UCUCDET001.DWG