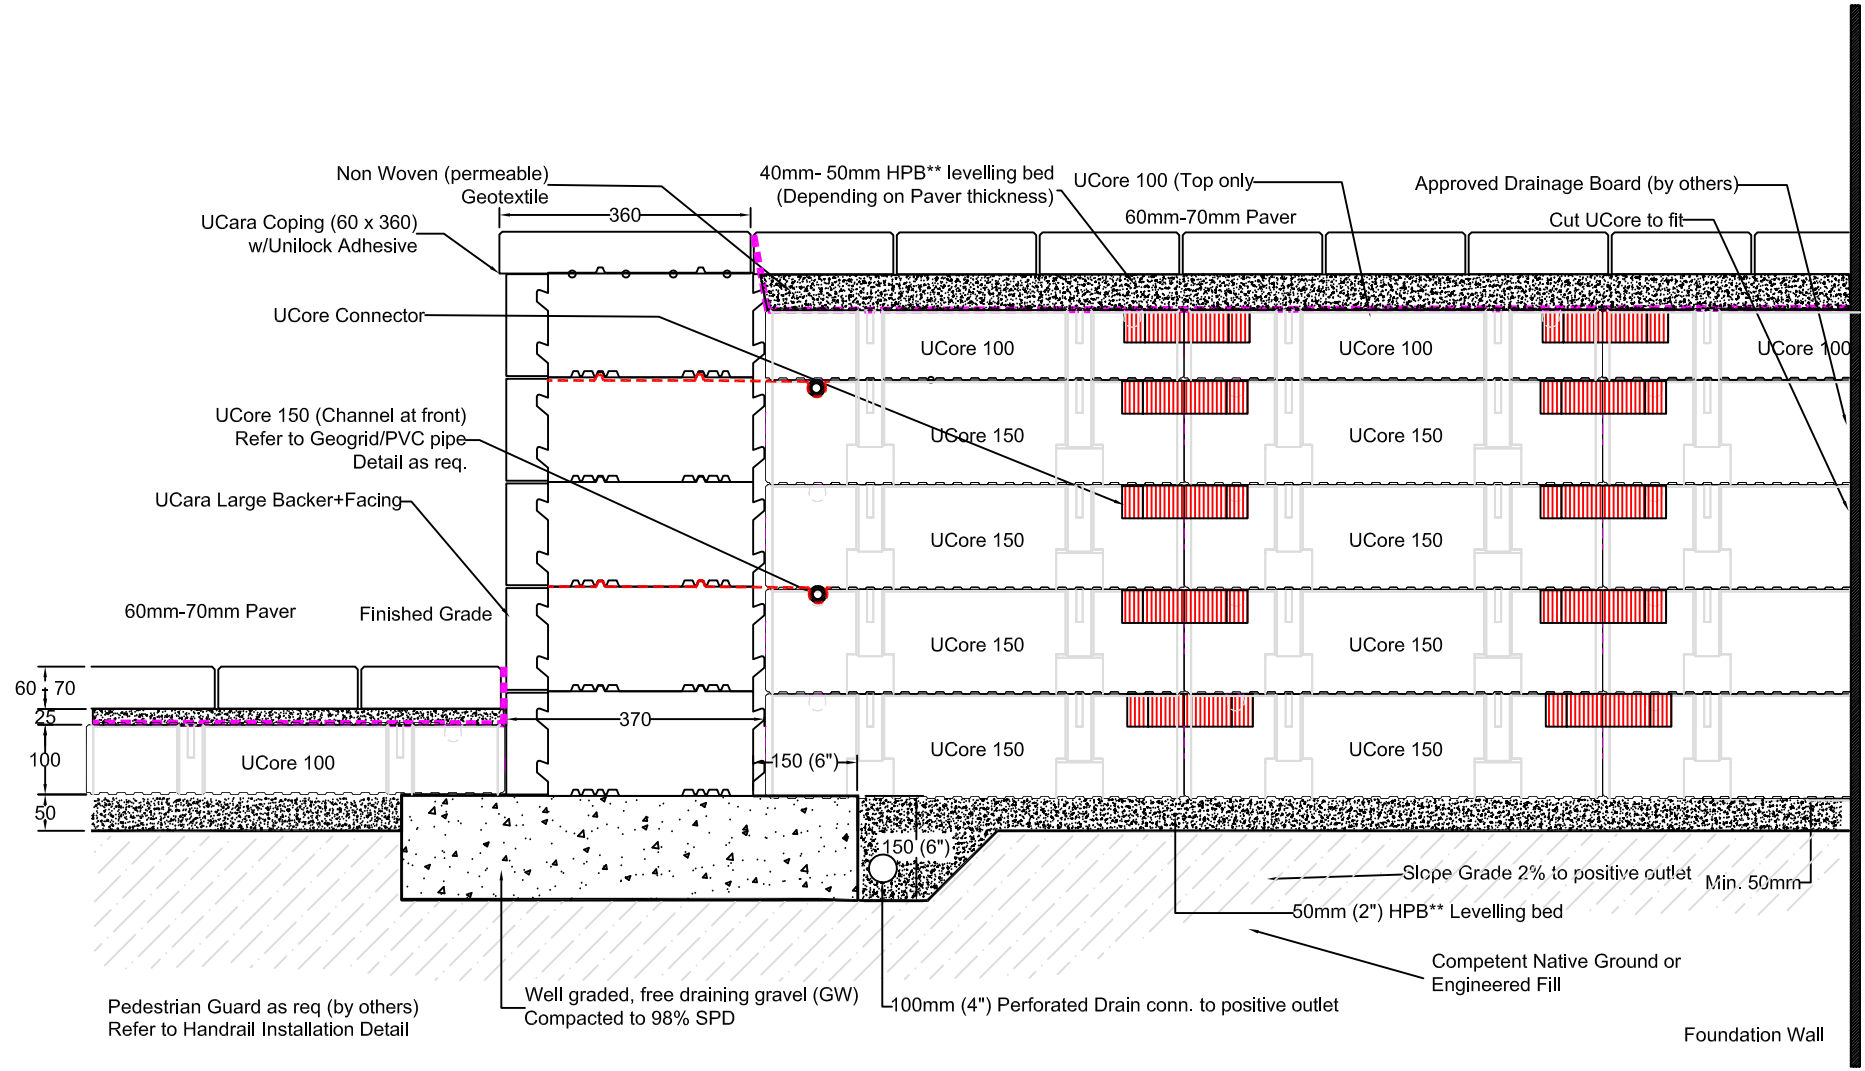

UNILOCK® PAVERS & WALLS

RisiStone® retaining wall systems

www.risistone.com

©2018 RIsI Stone Systems

UCara + UCore 150

Raised Patio w/Full Backer Wall

UCUCDET002.DWG