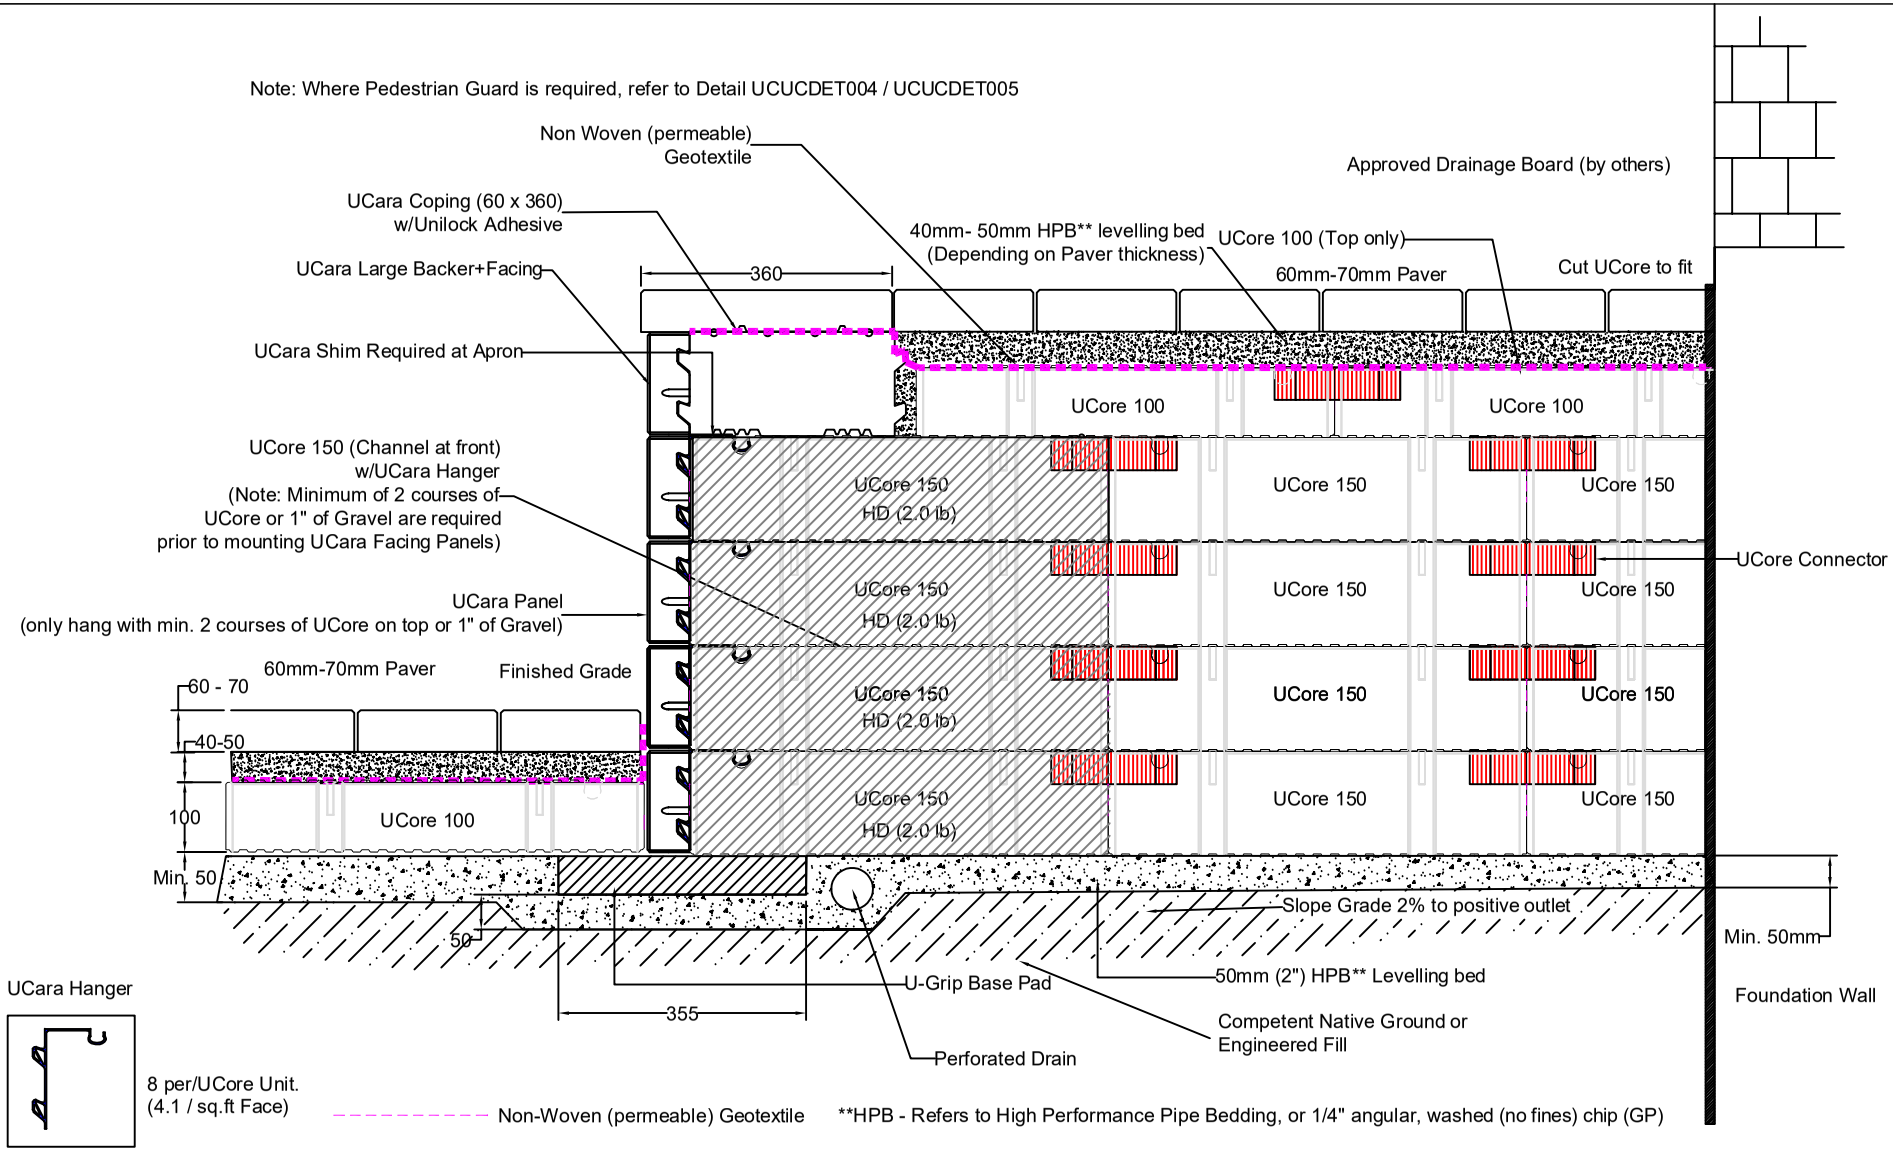

UNILOCK® PAVERS & WALLS

RisiStone® retaining wall systems

www.risistone.com

©2018 Risi Stone Systems

UCara + UCore 150

Raised Patio w/ UCore Hanger System

UCUCDET003.DWG